THE INFORMATION CONTAINED ON THIS DRAWING IS COPYRIGHT TO KIAMA MUNICIPAL COUNCIL. COPYING OR USING THE DRAWING IN ANY FORM WITHOUT PERMISSION INFRINGES COPYRIGHT.

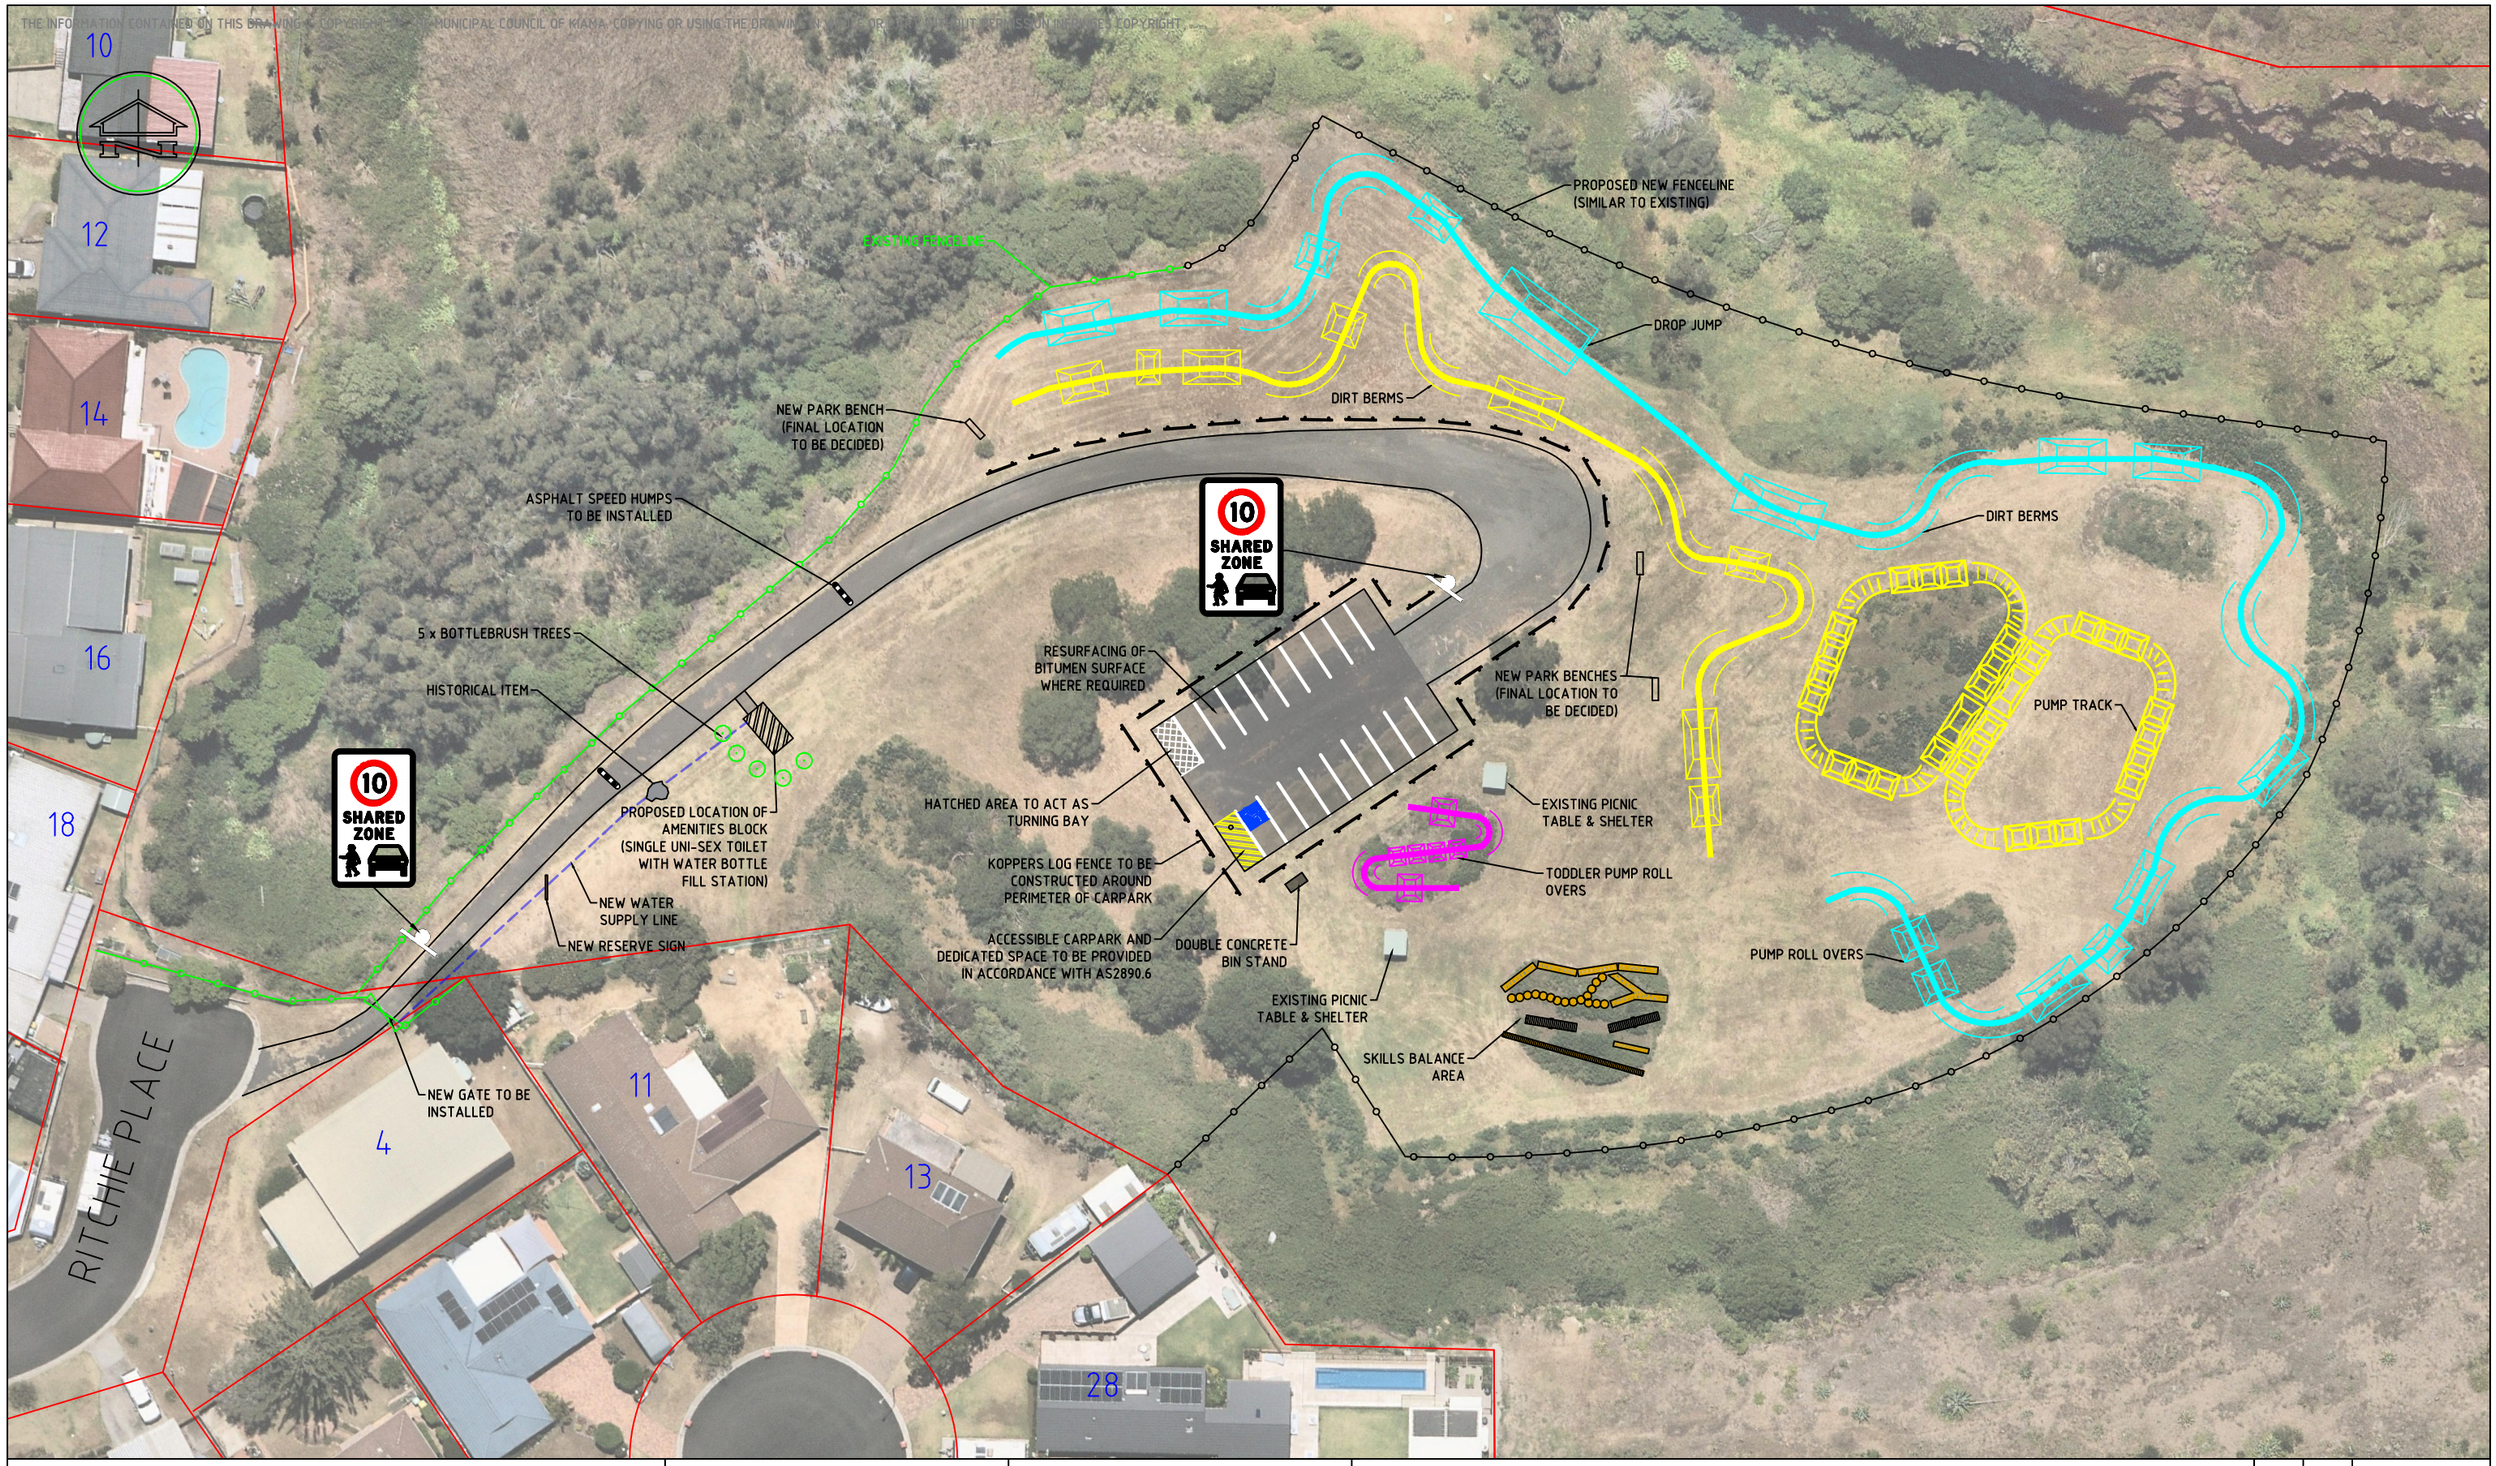

KIAMA MUNICIPAL COUNCIL

SCALES	DESIGN
SCALES: PLAN: 1:600 SECTIONS: H V	DESIGNED:
	DRAWN: JE DATE: AUG-20
	CHECKED: MM
	DATUM:
	SURVEYED: DATE:
ORIGINAL SHEET SIZE: A3	

PROPOSED BIKE SKILLS TRACK
SANCTUARY PLACE QUARRY MINNAMURRA
FINAL SITE PLAN

FILE:

SHEET 1 OF 1

PLAN NUMBER 2010